


BILL OF MATERIAL

List: G3-7

MARK	PCS.	DESCRIPTION	LENGTH	REMARKS
P1	4	PL 5 x 1/2	0'-3"	P0508

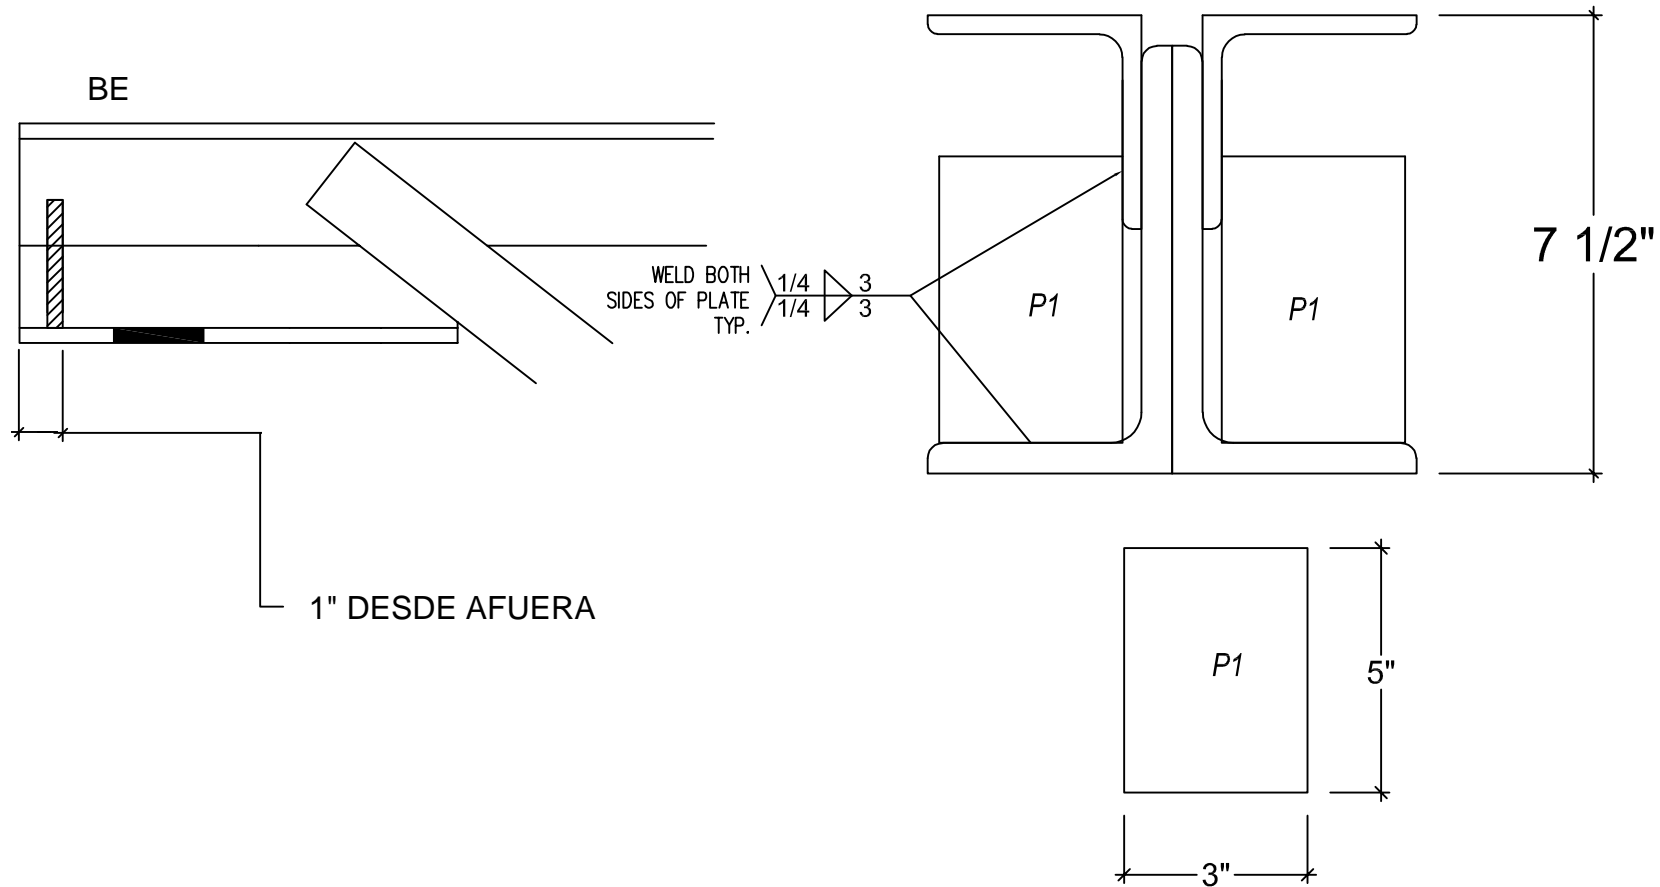

SEAT STIFFENER TYPE B

SHEET DESCRIPTION:
GIRDER SEAT STIFFENER TYPE B

JOB NAME:
LCC BUILDING B

JOB NUMBER:
6120-0014

MARK NUMBER(S):



NEW MILLENNIUM
BUILDING SYSTEMS
New Millennium Building Systems, LLC
1992 NW Bascom Norris Drive
Lake City, Florida 32055 | www.newmill.com
Phone: (386) 466-1300 | Fax: (386) 466-1303

DRAWN: AN
01/17/18

CHECKED: AN
01/17/18

SHEET NUMBER:
SS-B