


# BILL OF MATERIAL

List: G3-7

MARK	PCS.	DESCRIPTION	LENGTH	REMARKS
P1	4	PL 5 x 1/2	0'-3"	P0508

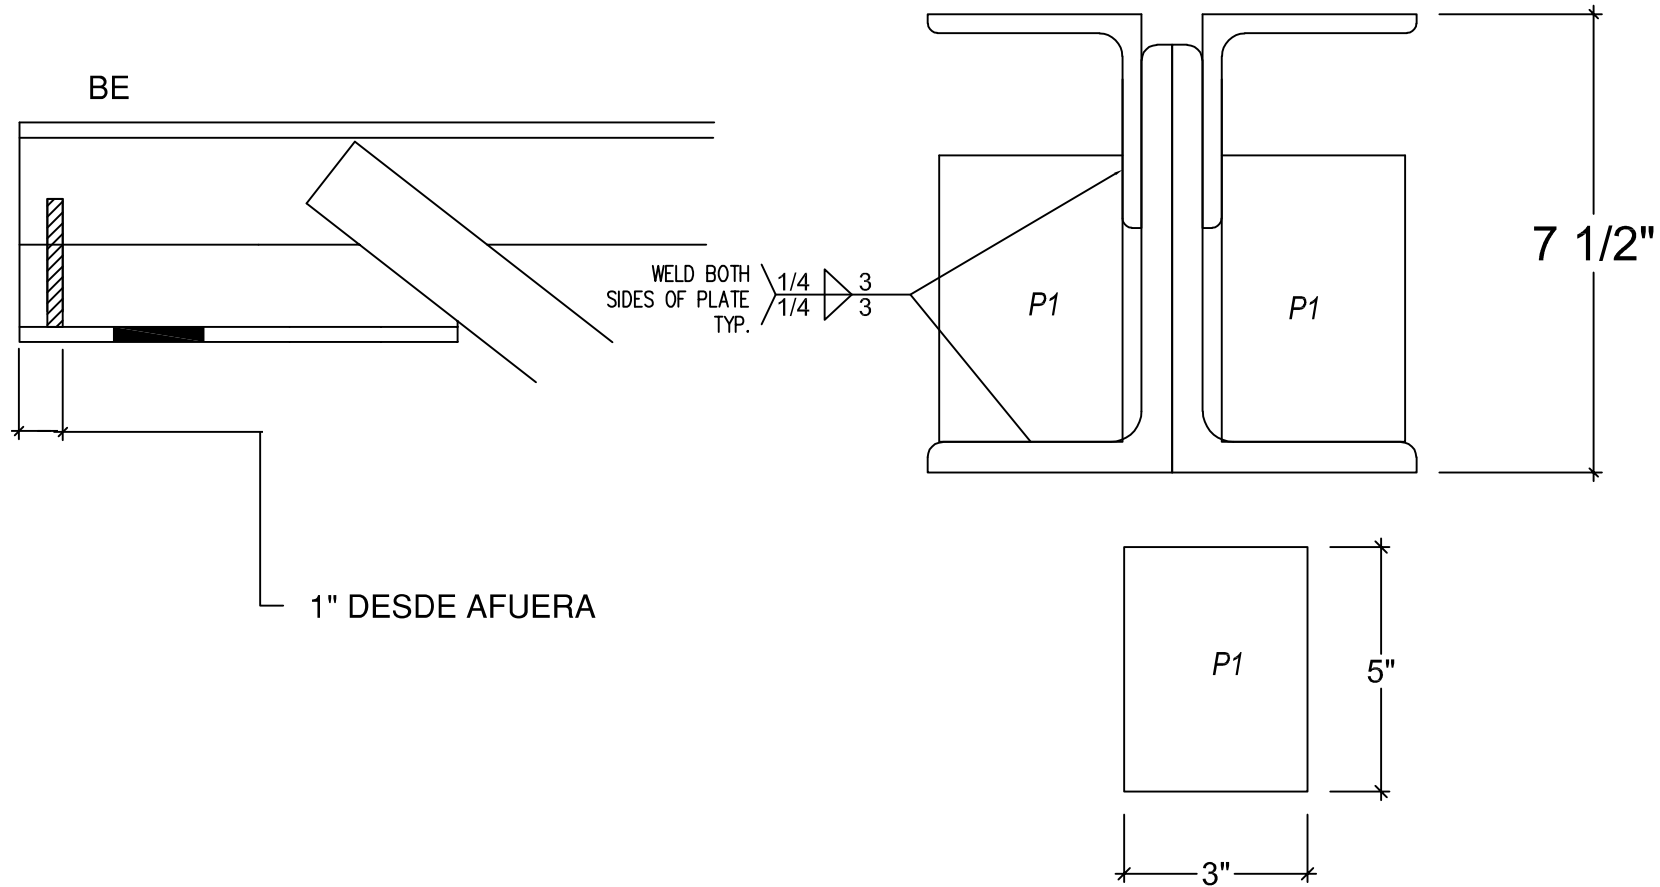

## SEAT STIFFENER TYPE B

SHEET DESCRIPTION:

GIRDER SEAT STIFFENER TYPE B

JOB NAME:

LCC BUILDING B

JOB NUMBER:

6120-0014

MARK NUMBER(S):



**NEW MILLENNIUM**  
BUILDING SYSTEMS

New Millennium Building Systems, LLC  
1992 NW Bascom Norris Drive  
Lake City, Florida 32055 | www.newmill.com  
Phone: (386) 466-1300 | Fax: (386) 466-1303

DRAWN:  
AN  
01/17/18

CHECKED:  
AN  
01/17/18

SHEET NUMBER:

SS-B